

IRVINE • IRVINE, CALIFORNIA
68 BY NUMBER 07349

PLANTHOLD CORPORATION • IRVINE, CALIFORNIA
REF: HCR BY NUMBER 07549

PLAN HOLD CORPORATION • IRVINE, CALIFORNIA
REFLECTED BY MARKET 075A

PLAN HOLD CORPORATION • RYAN, CALIFORNIA
RECEIVED JAN 10 1954

PLAN HOLD CORE RATION • IRVINE, CALIFORNIA
FEEDER BY NUMBER 07549

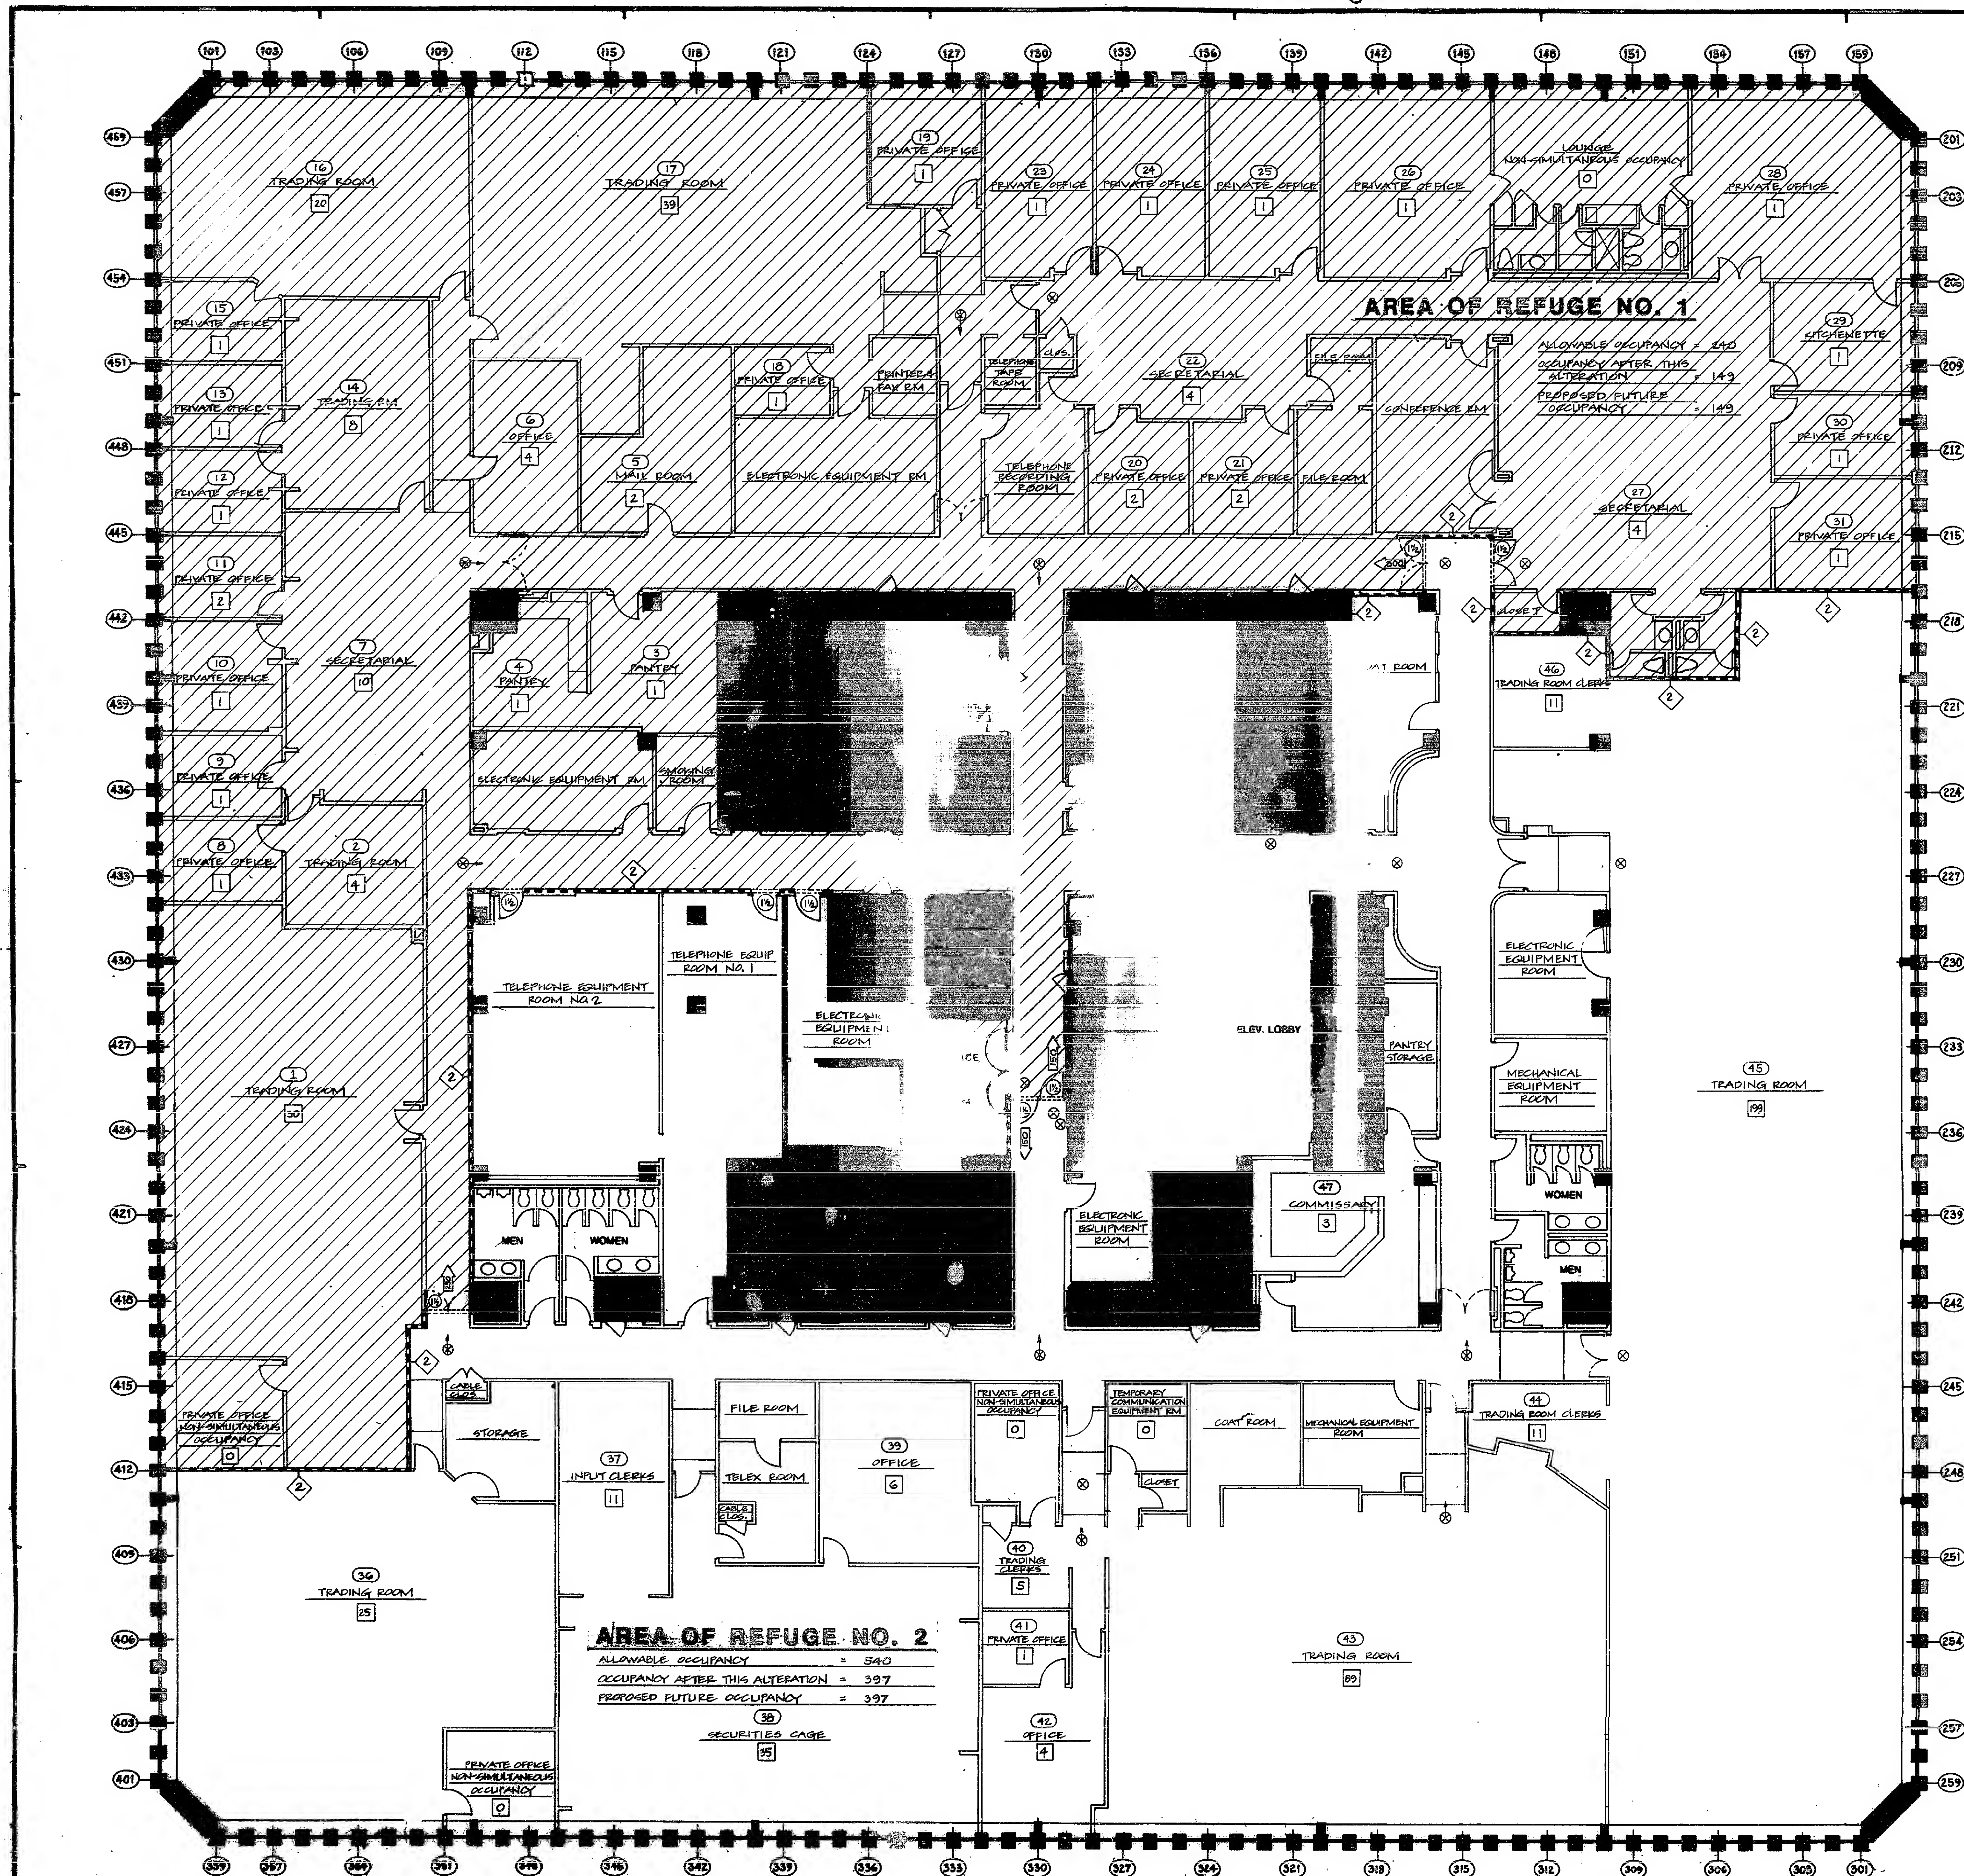




 



PLAN HOLD DOP...
...FEDRO...

TABLE OF FLOOR		
AREA OF REFUGE NO.		
AREA NUMBER	AFTER THIS ALTERATION	FLOOR
(1)	30	
(2)	4	
(3)	1	
(4)	1	
(5)	2	
(6)	4	
(7)	10	
(8)	1	
(9)	1	
(10)	1	
(11)	2	
(12)	1	
(13)	1	
(14)	8	
(15)	1	
(16)	20	
(17)	39	
(18)	1	
(19)		
(20)	2	
(21)	2	
(22)	4	
(23)	1	
(24)	1	
(25)	1	
(26)	1	
(27)	4	
(28)	1	
(29)	1	
(30)	1	
(31)	1	
()		
TOTAL	149	

HORIZONTAL EXIT	
PER SECTION 226.600-6	
N.Y.C.B.C. 100 PERSONS F	
DOOR OPENING WIDTH	AL
36"	
60"	
72"	

LEGEND	
	EXISTING 21
	EXISTING 1/2
	INDICATES NUM MARKED FEES OCCUPIED AT
	INDICATES NOT AT A LATER D SHOWN IN FL
	AREA NUM
	AREA INDICATE SWIT NUMBER HORIZONTAL
	EXISTING
	EXISTING EX